AFE	State Comp.	Description of change
17915	1-9-34	" Sta 7+0 (12.2) of his 30 removed
18483	2-15-35	" " (12.2) " " 29 "
21376	2-23-39	Solid par. 2, 3, and tool house
23115	4-10-41	" Tot of his 30
46867	2-9-56	Ref. pass. Shaffer V.S. 853+48

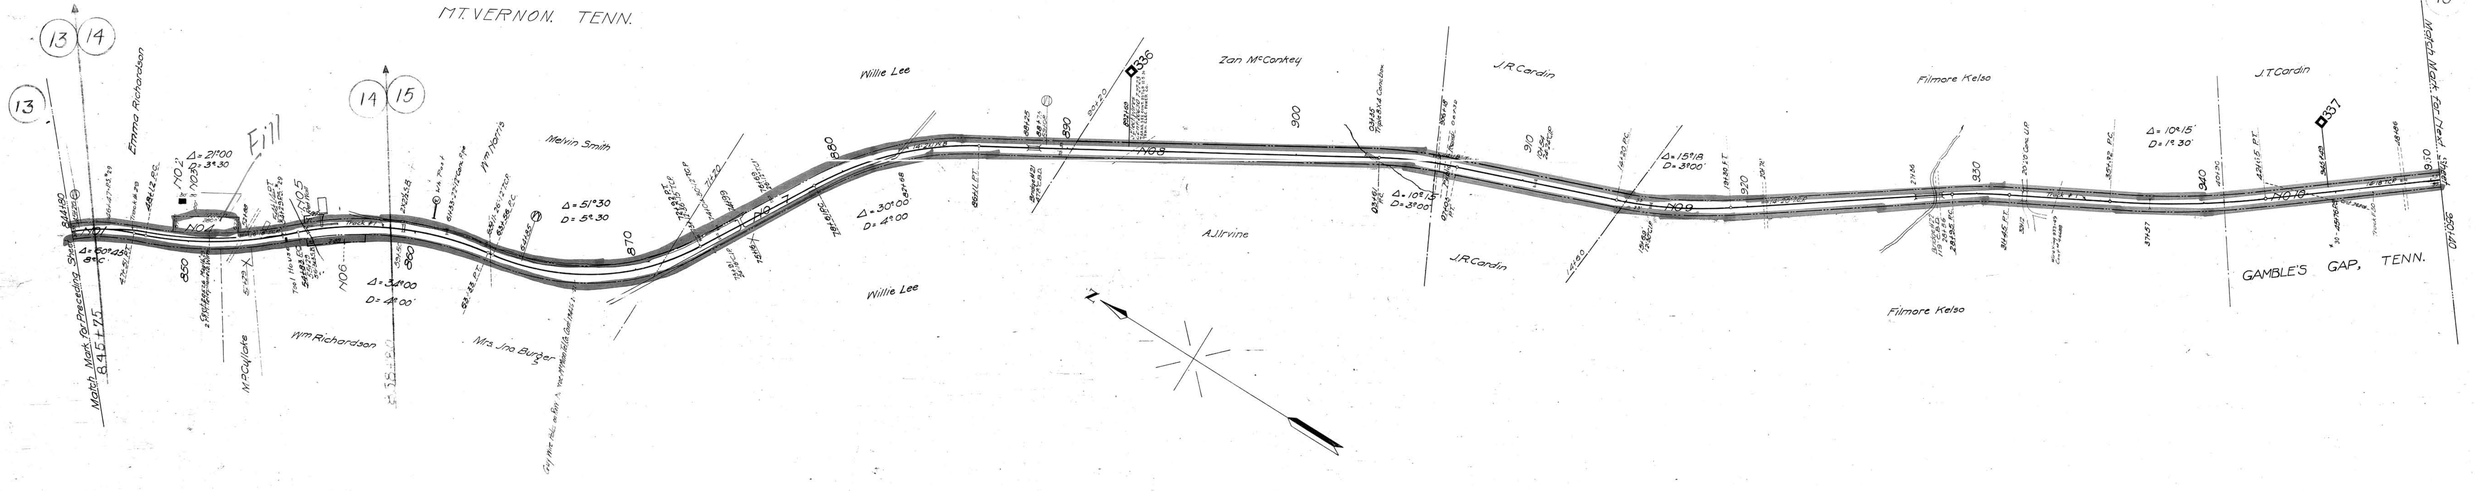

Sheet 7&9 of 13 of Knoxville Division Athens and Tellico Branch from Survey station 844+80 to Survey station 950+40

Valuation Engineer

RIGHT OF WAY AND TRACK MAP
LOUISVILLE AND NASHVILLE R. R. CO.
KNOXVILLE DIVISION
ATHENS AND TELLICO BRANCH

STATION 844+80 TO STATION 950+40

SCALE- 1 INCH = 200 FT. JUNE 30 1917.

OFFICE OF CHIEF ENGINEER
LOUISVILLE, KY.

062-004

V 23C 9

MONROE CO. TENN.

29C-9

5-3